EXHIBIT A

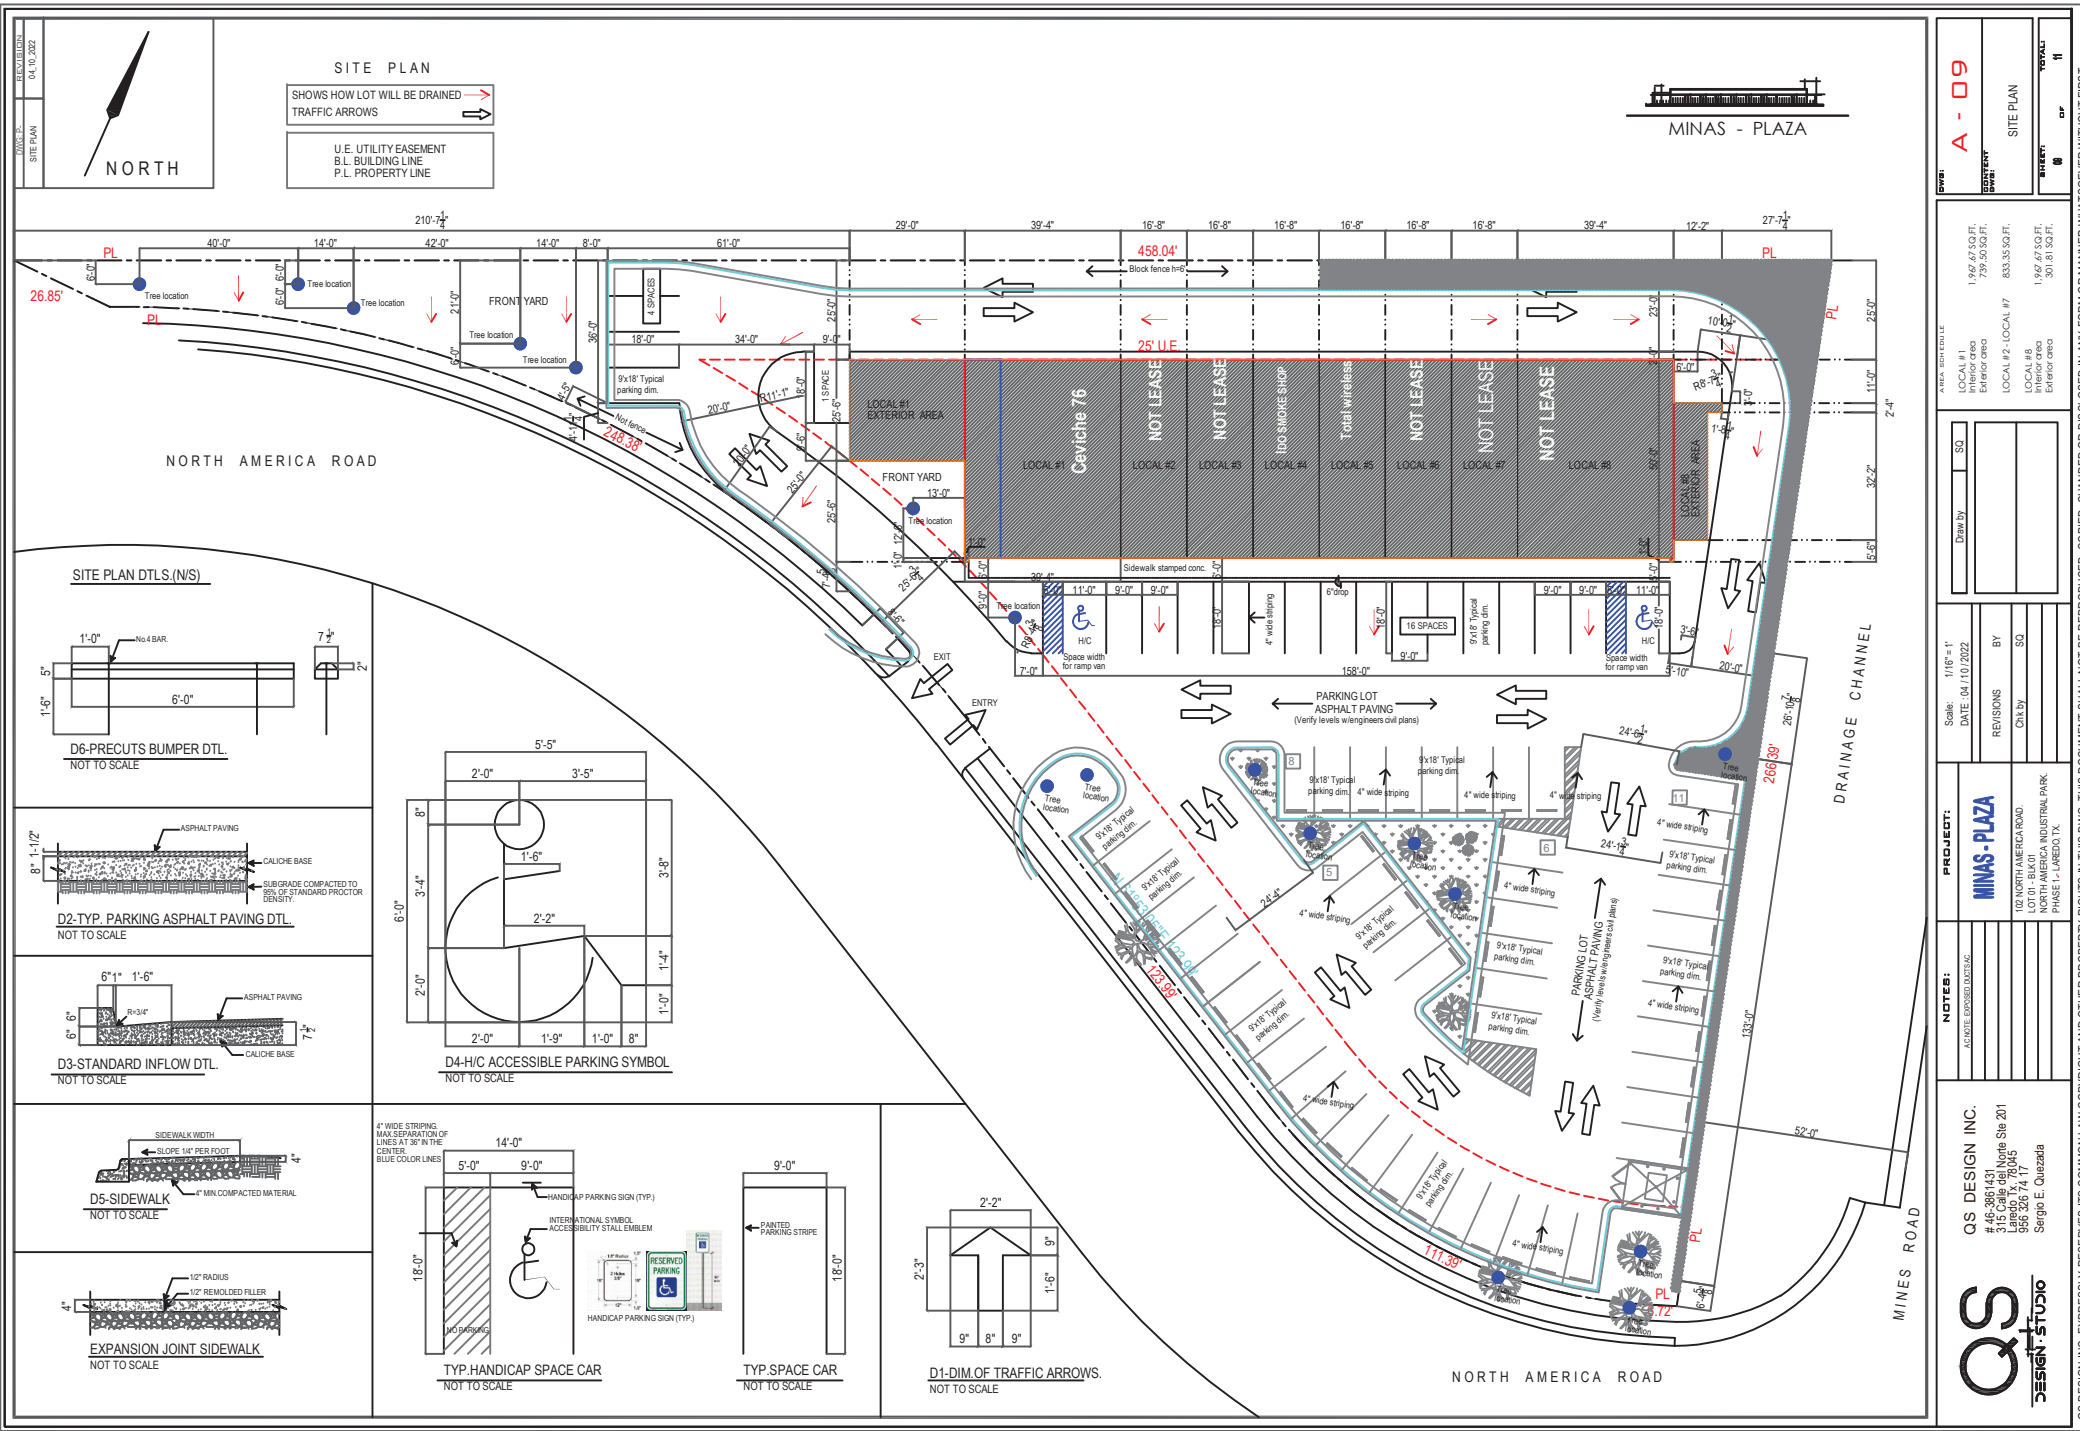
SITE PLAN
SHOWS HOW LOT WILL BE DRAINED
TRAFFIC ARROWS
U.E. UTILITY EASEMENT
B.L. BUILDING LINE
P.L. PROPERTY LINE
NORTH
MINAS - PLAZA
NORTH AMERICA ROAD
MINES ROAD
DRAINAGE CHANNEL
Ceviche 76
NOT LEASE
Total wireless
LOCAL #1
LOCAL #2
LOCAL #3
LOCAL #4
LOCAL #5
LOCAL #6
LOCAL #7
LOCAL #8
LOCAL #1 EXTERIOR AREA
LOCAL #8 EXTERIOR AREA
FRONT YARD
Tree location
Block fence h=6
25' U.E.
Sidewalk stamped conc.
PARKING LOT ASPHALT PAVING
(Verify levels w/engineers civil plans)
16 SPACES
9'x18' Typical parking dim.
4" wide striping
H/C
Space width for ramp van
ENTRY
EXIT
SITE PLAN DTLS.(N/S)
D6-PRECUTS BUMPER DTL.
NOT TO SCALE
D2-TYP. PARKING ASPHALT PAVING DTL.
NOT TO SCALE
D3-STANDARD INFLOW DTL.
NOT TO SCALE
D4-H/C ACCESSIBLE PARKING SYMBOL
NOT TO SCALE
D5-SIDEWALK
NOT TO SCALE
EXPANSION JOINT SIDEWALK
NOT TO SCALE
TYP.HANDICAP SPACE CAR
NOT TO SCALE
TYP.SPACE CAR
NOT TO SCALE
D1-DIM.OF TRAFFIC ARROWS.
NOT TO SCALE
A - 09
SITE PLAN
PROJECT:
MINAS-PLAZA
102 NORTH AMERICA ROAD.
LOT 01 - BLK 01
MINAS PLAZA INDUSTRIAL PARK.
PHASE 1 - LAREDO, TX.
QS DESIGN INC.
46-386143
2415 Calle del Norte Ste 201
Laredo Tx. 78045
956 326 74 17
Sergio E. Quezada
QS DESIGN INC. EXPRESSLY RESERVES ITS COMMON LAW COPYRIGHT AND OTHER PROPERTY RIGHTS IN THIS DWG. THIS DOCUMENT SHALL NOT BE REPRODUCED, COPIED, CHANDED OR DISCLOSED IN ANY FORM OR MANNER WHATSOEVER WITHOUT FIRST OBTAINING THE EXPRESS WRITTEN CONSENT OF QS DESIGN INC.