EXHIBIT "A"

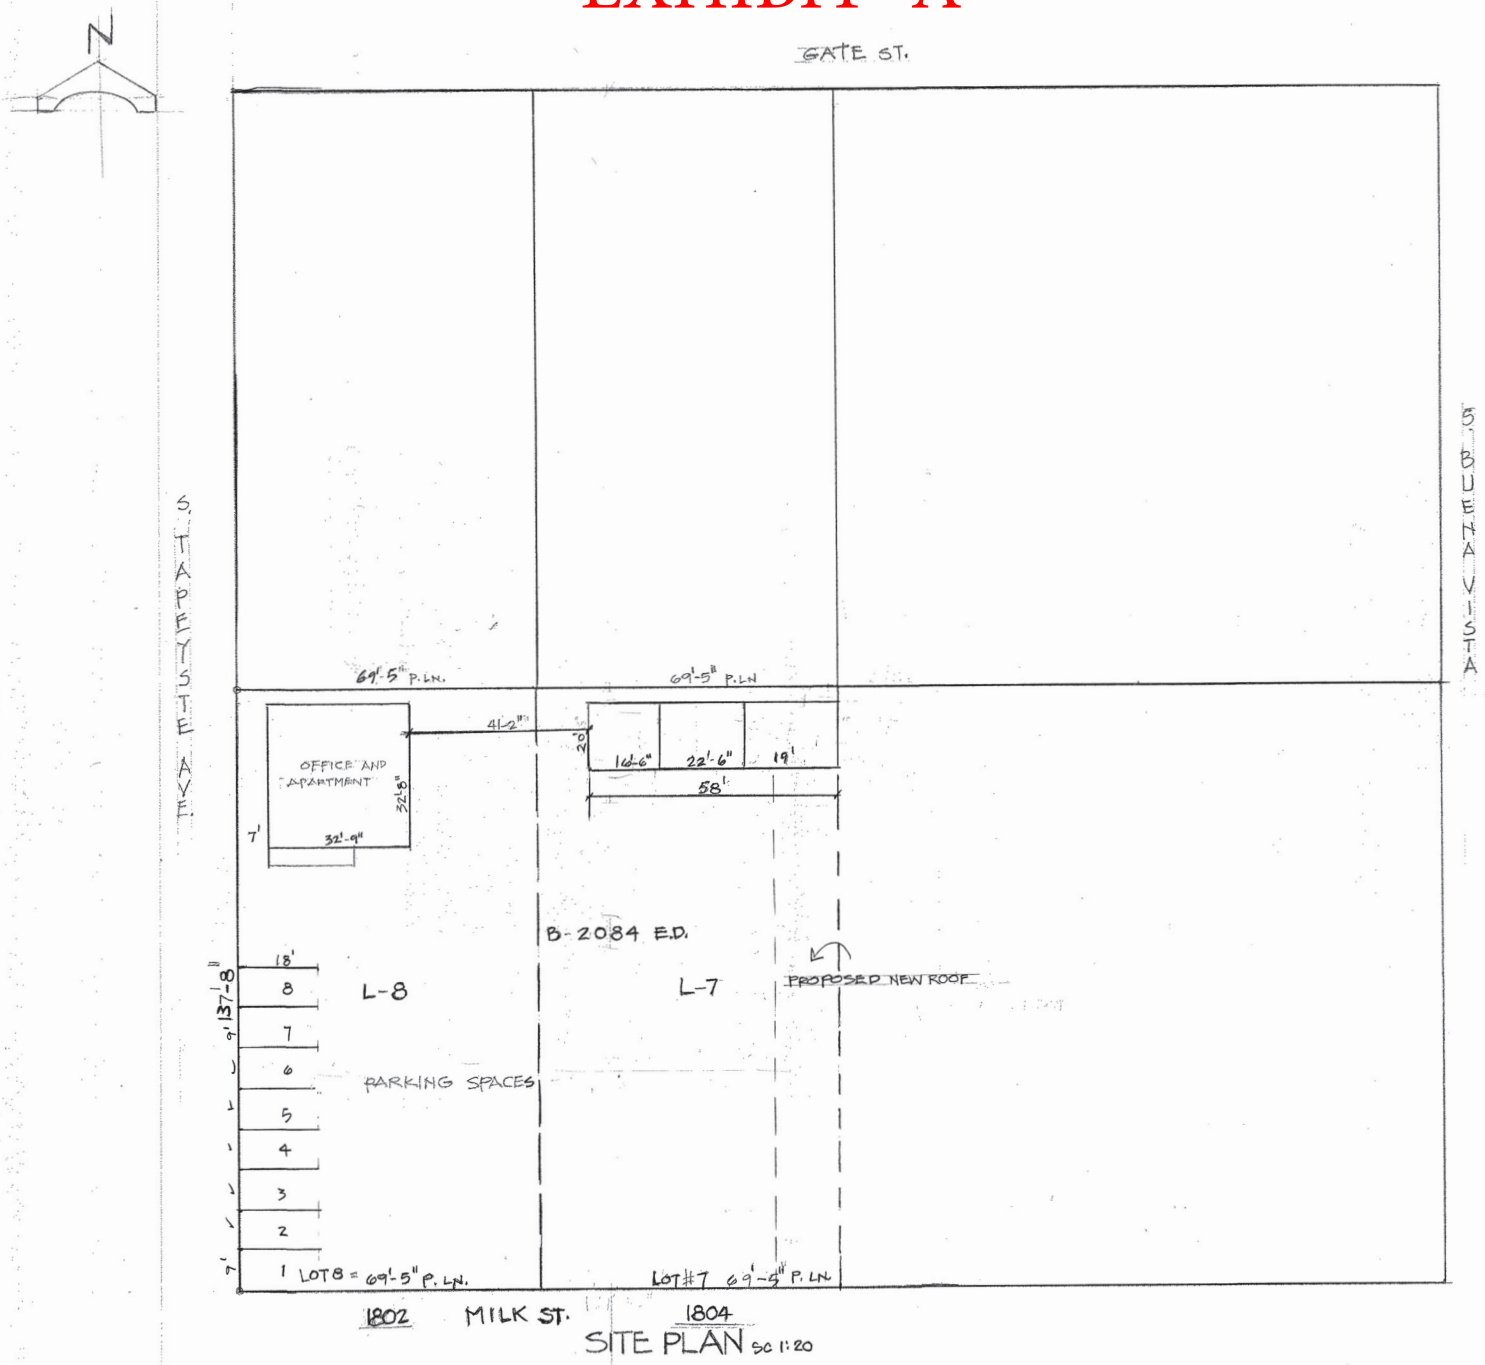

SITE PLAN SC 1:20