MASTERPLAN REVISION SUBMITTED

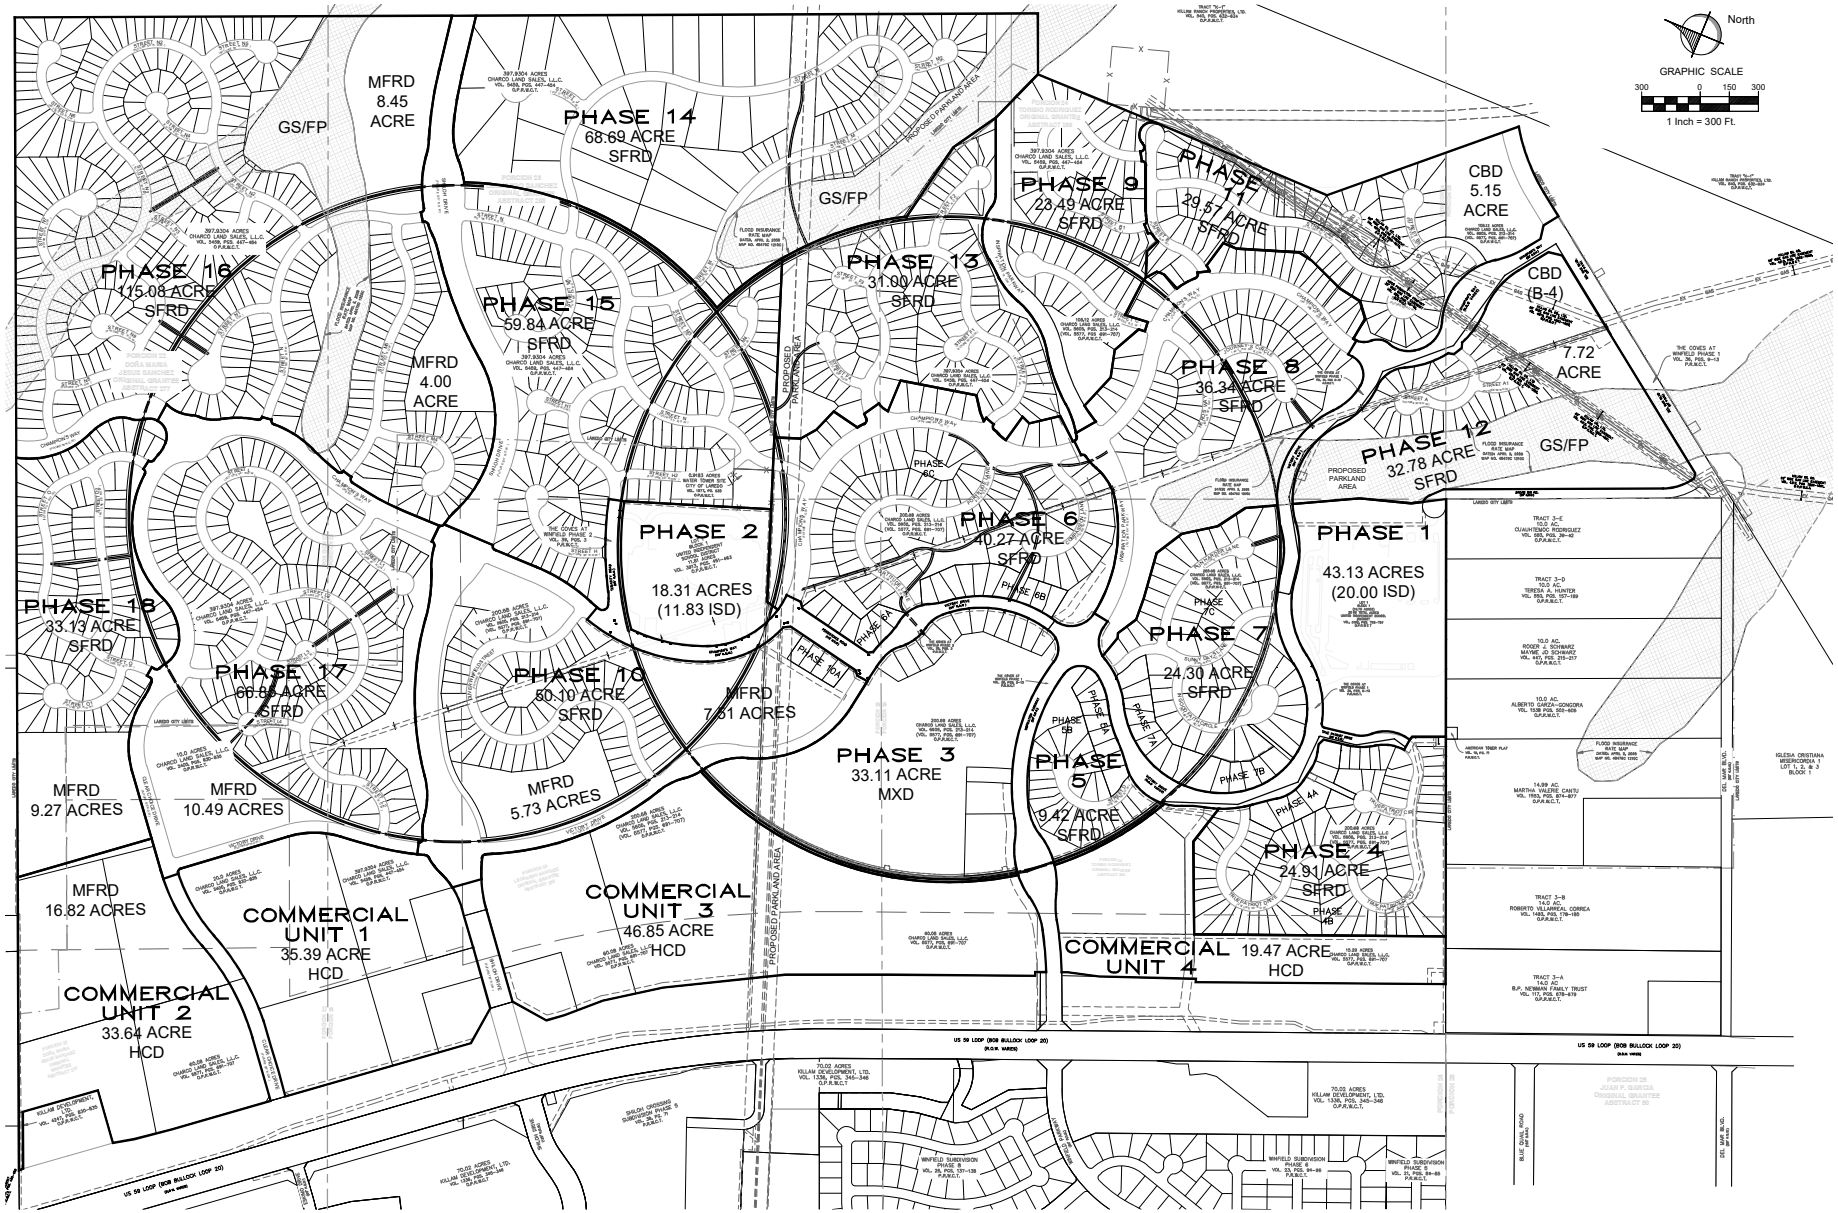

THE COVES AT WINFIELD - MASTER PLAN - LAND USE

ENGINEER:
MESQUITE ENGINEERING
1501 MA TAMOROS ST - LAREDO, TEXAS 78040
(956) 723-7777 - FAX (956) 723-7778
TBPE FIRM REGISTRATION No.: F-23818

MASTER PLAN
THE COVES
PARTIALLY WITHIN THE
CITY OF LAREDO, WEBB COUNTY, TEXAS

Rick Harrison
Site Design Studio
Minneapolis, Minnesota

KILLAM

DRAWN BY:	M.C.
CHECKED BY:	V.M./R.M.
APPROVED BY:	H.S.
JOB No:	KILLAM - COVES
FILENAME:	COVES-MASTERPLAN-REVISION-SUBMITTED-02-09-26
DATE:	02/09/2026
SCALE: 24" X 36"	1" = 300'