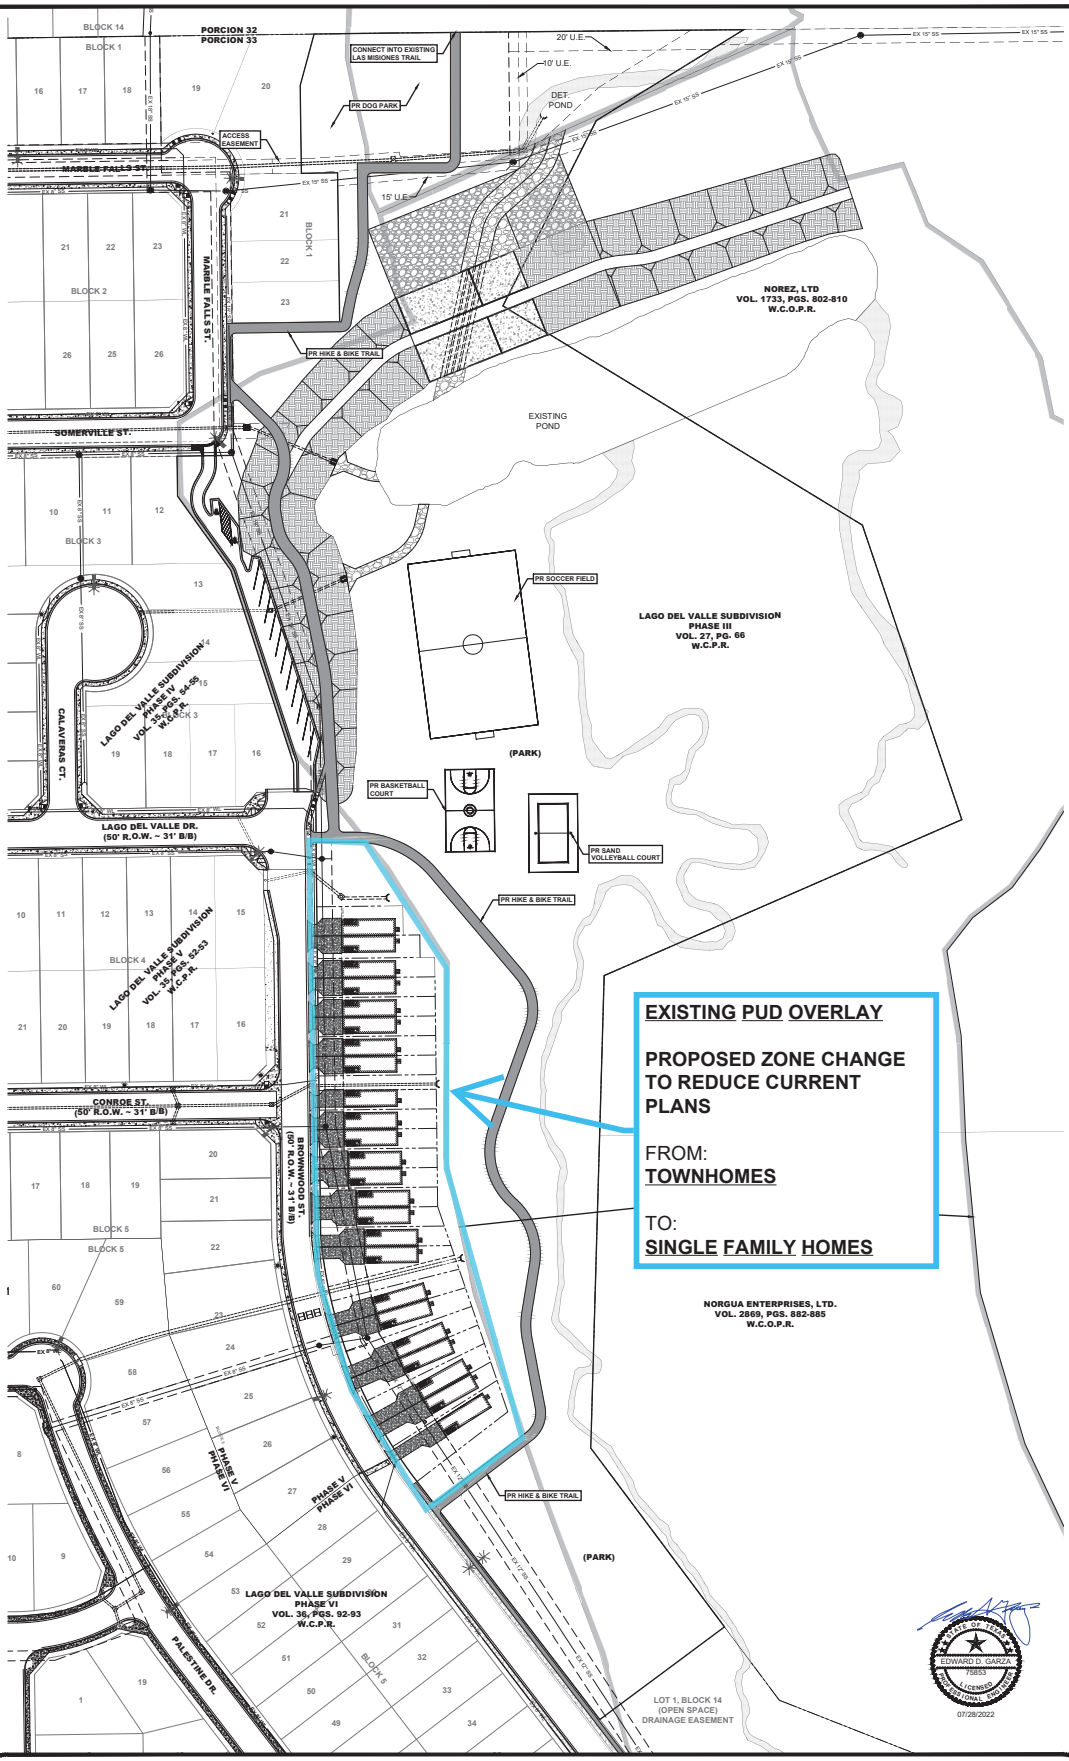

EXISTING PUD OVERLAY

PROPOSED ZONE CHANGE TO REDUCE CURRENT PLANS

FROM:
TOWNHOMES

TO:
SINGLE FAMILY HOMES

No.	Revision/Issue	Date

GENERAL NOTES

FIRM NAME AND ADDRESS
CRANE ENGINEERING CORP.
1310 JUNCTION DRIVE SUITE B
LAREDO, TX 78041 956-712-1996
FIRM REGISTRATION NO. F-3353

Project Name and Address
Lago Del Valle Subdivision
Phase 3
Twinhome P.U.D. Zone
Laredo, TX

Sheet Title
Conceptual Overall Site Plan

Date 7/28/2022
Scale As Noted
Sheet **01**

X:\P:\Projects\Lago Del Valle\Lago Del Valle-PhS Replat\CRANE FILES\SURVEYS\P.U.D. ZONE\LDV P3 PUD Overall Site Plan.dwg