Exhibit B

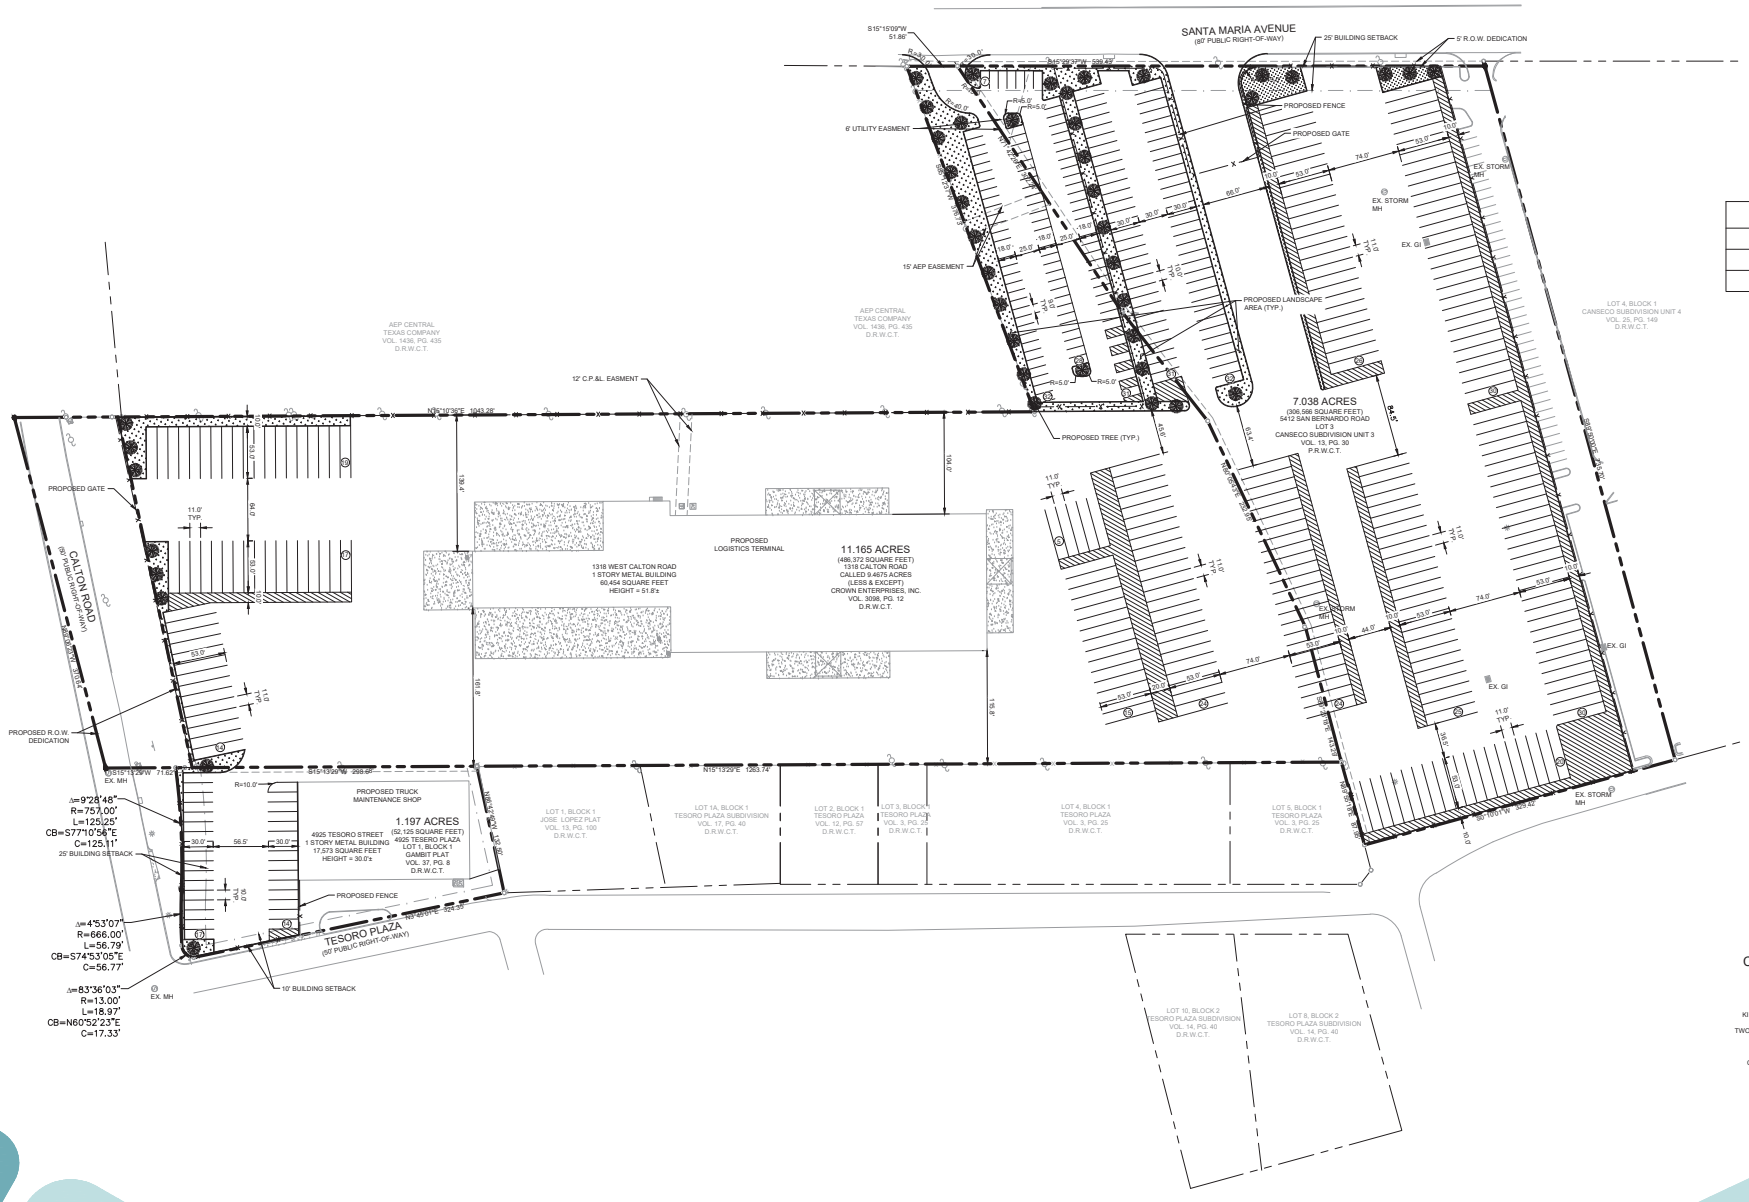

SITE PARKING COUNT	
11'X53' PARKING SPACE	249
10'X30' PARKING SPACE	94
9'X18' PARKING SPACE	98

CUP SITE PLAN

1318 W CALTON ROAD

CITY OF LAREDO, WEBB COUNTY, TEXAS

AUGUST 2024

ENGINEER / SURVEYOR
KIMLEY-HORN AND ASSOCIATES, INC.
13455 NOEL ROAD
TWO GALLERIA OFFICE TOWER, SUITE 700
DALLAS, TEXAS 75240
TELEPHONE: (972) 770-1300
TBPE NO. F-928
CONTACT: CAITLIN FLAHERTY, P.E.

OWNER / DEVELOPER
CROWN ENTERPRISES LLC
12225 STEPHENS ROAD
WARREN, MI 48089
TELEPHONE: (586) 467-1711 EXT. 2411
CONTACT: NICOLA TAYLOR
EMAIL:
NITAYLOR@CROWNENTERPRISES.COM

Kimley»Horn
13455 Noel Road, Two Galleria Office Tower
Suite 700
Dallas, Texas 75240
(972) 770-1300
State of Texas Registration No. F-928

NOTE: THIS PLAN IS CONCEPTUAL IN NATURE AND HAS BEEN PREPARED WITHOUT THE BENEFIT OF A SURVEY OR CONTACT WITH THE CITY, COUNTY, ETC.

DWG NAME: K:\DAL_CIVIL\060091400-1318 W CALTON LAREDO\CAD\EXHIBIT\20240417 - CUP EXHIBIT\20240417 - SITE PLAN EXHIBIT.DWG
LAST SAVED: 8/28/2024 5:34 PM