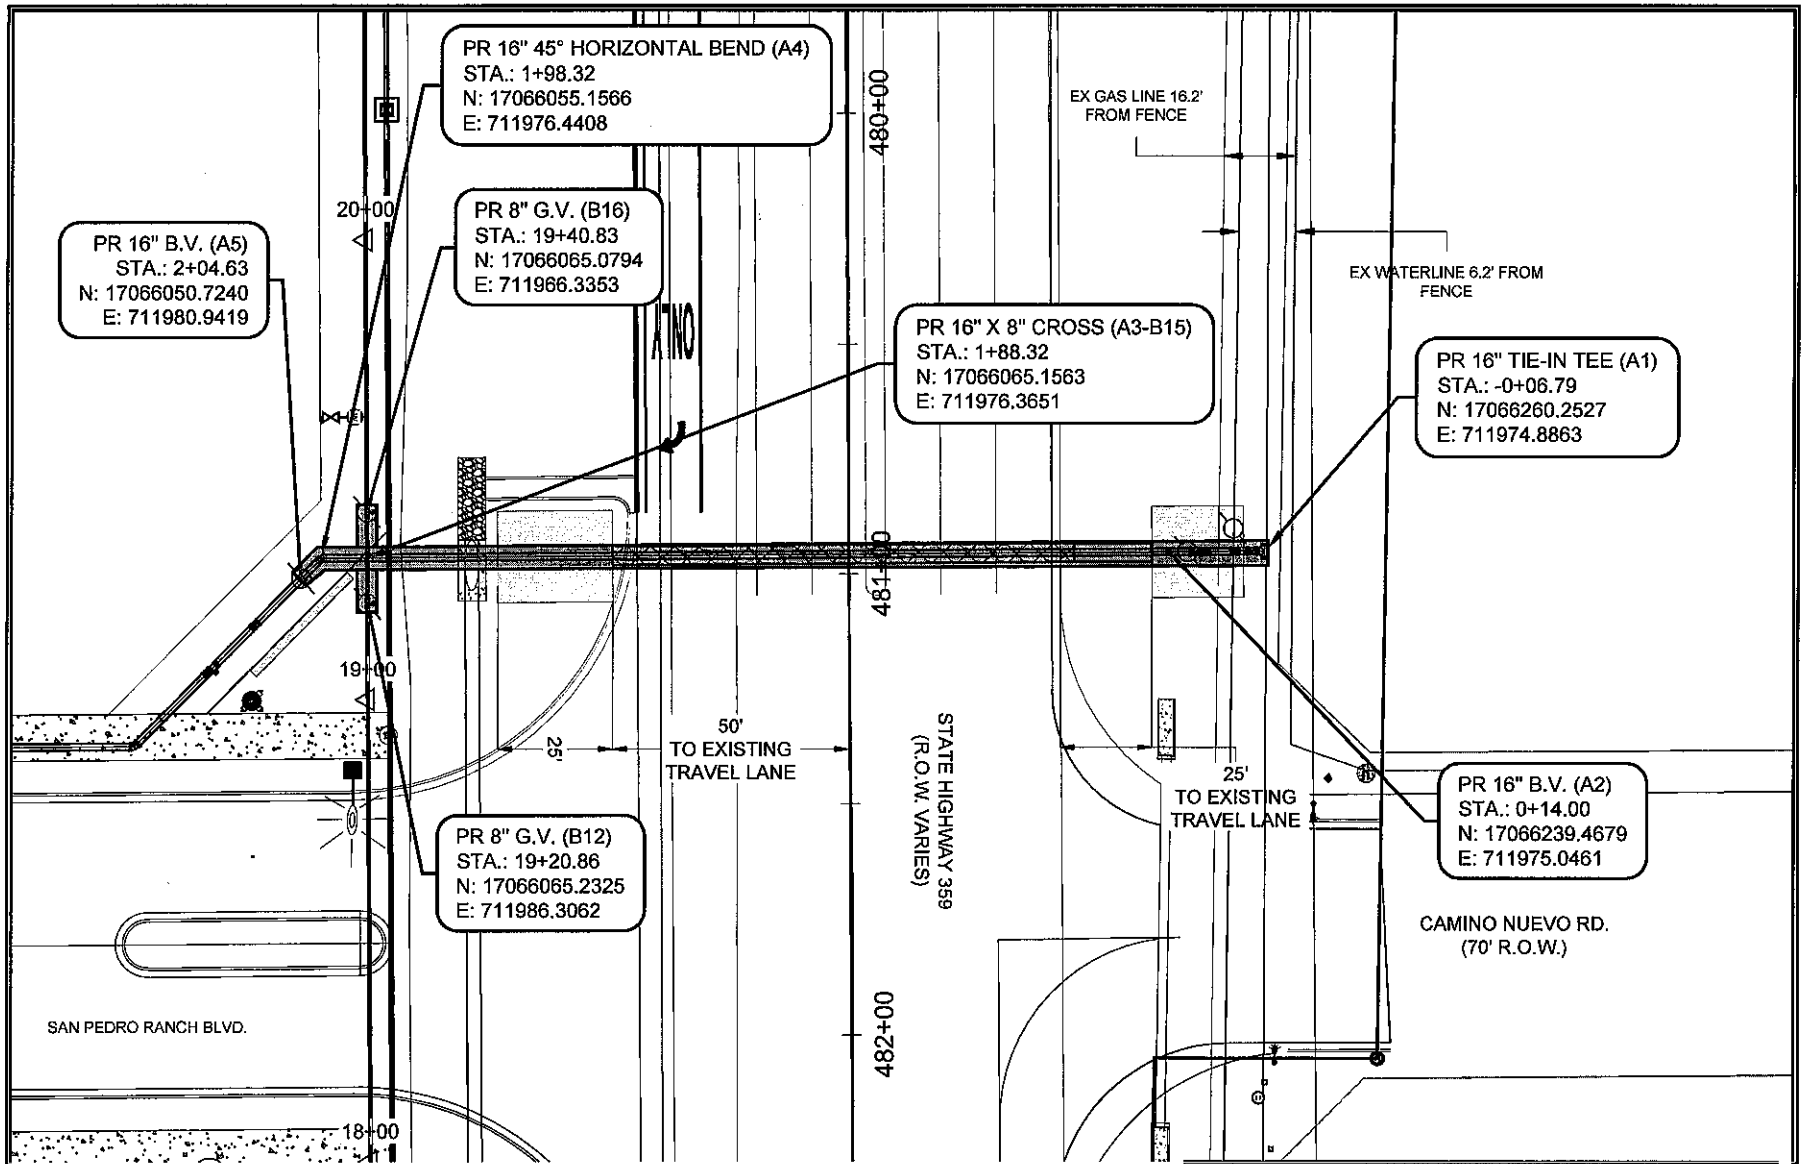

- WATER DISTRIBUTION SYSTEM IMPROVEMENTS

San Pedro Ranch

WATER DISTRIBUTION SYSTEM IMPROVEMENTS EXHIBIT B1

CRANE ENGINEERING CORP.
1310 JUNCTION DRIVE SUITE B
LAREDO, TX 78041 956-712-1996
FIRM REGISTRATION NO. F-3353

LINE A PROFILE

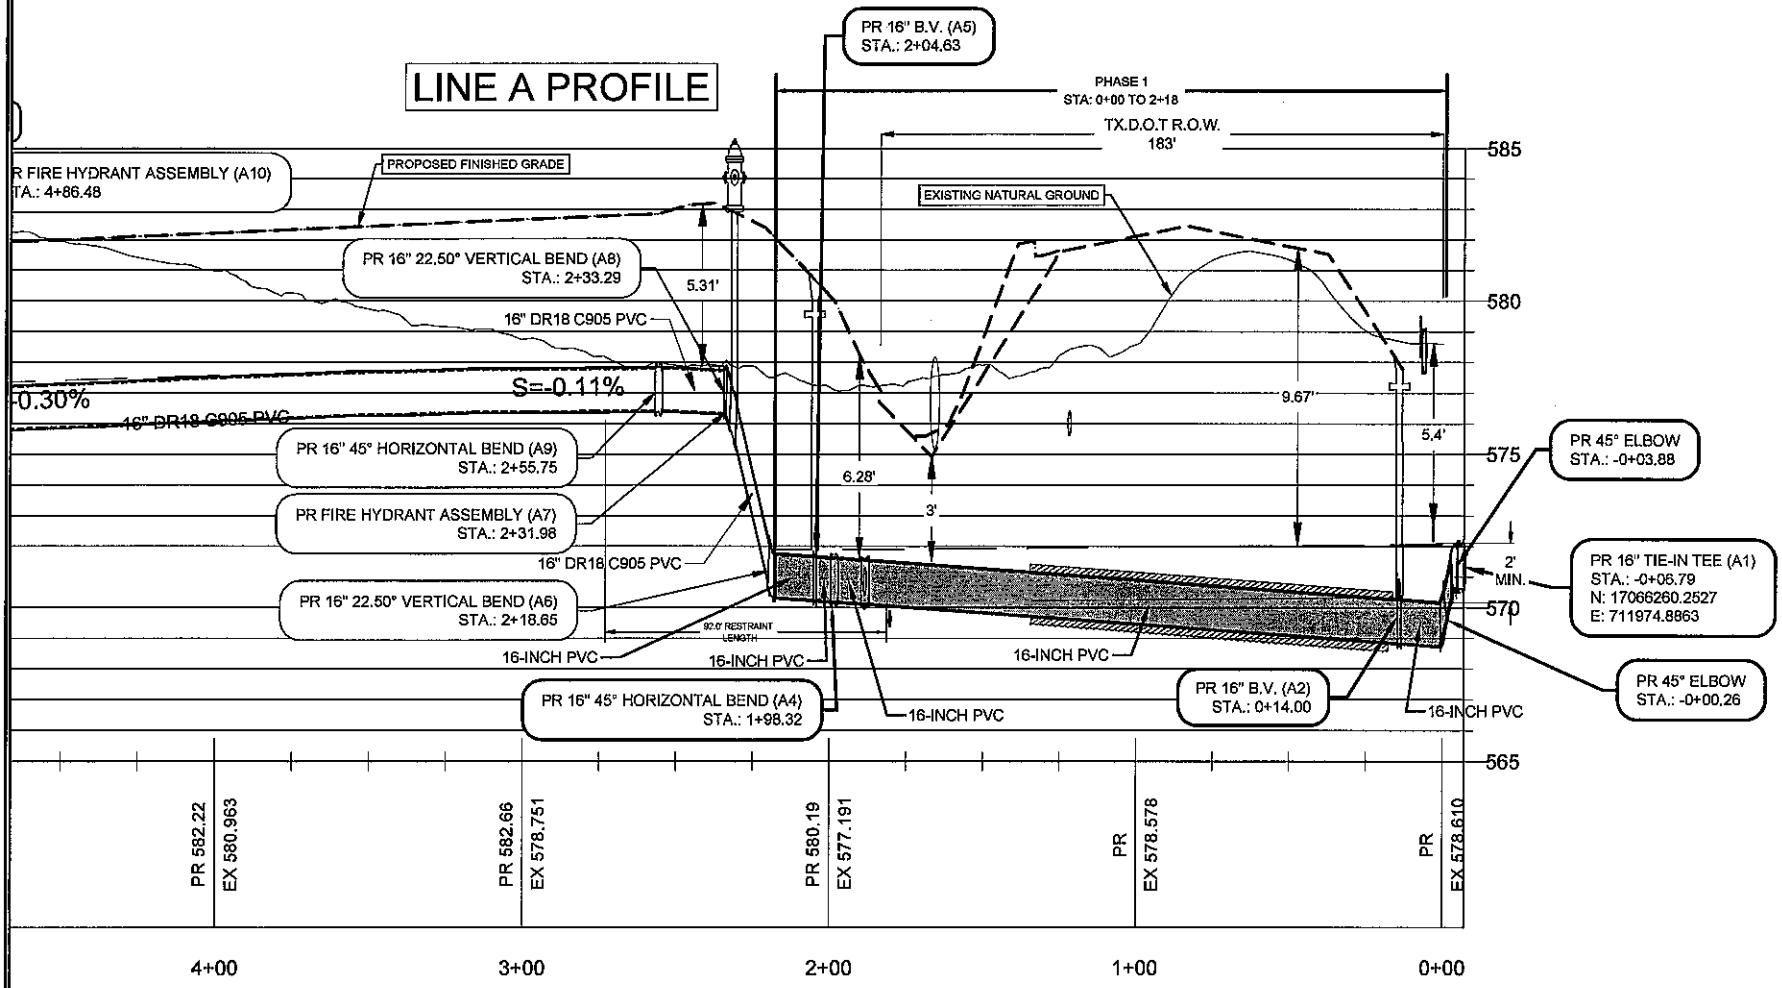

- WATER DISTRIBUTION SYSTEM IMPROVEMENTS

San Pedro Ranch

WATER DISTRIBUTION SYSTEM IMPROVEMENTS EXHIBIT B2

CRANE ENGINEERING CORP.
1310 JUNCTION DRIVE
LAREDO, TX 78041
FIRM REGISTRATION NO. F-3353
SUITE B
956-712-1996