

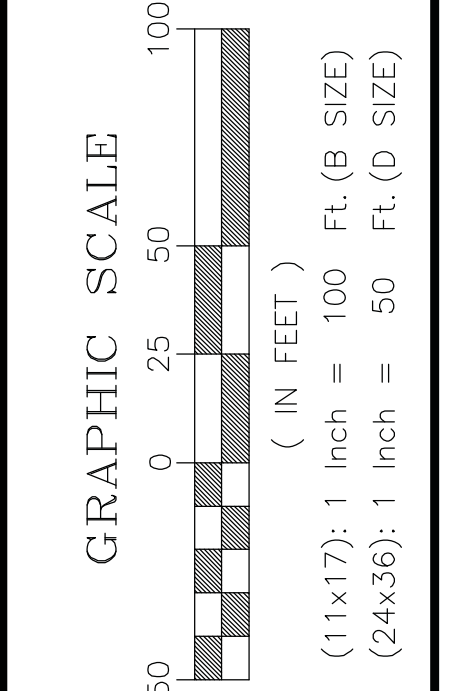
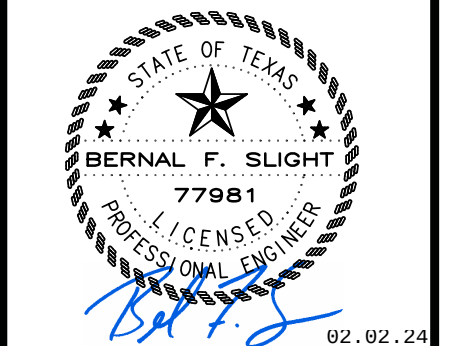


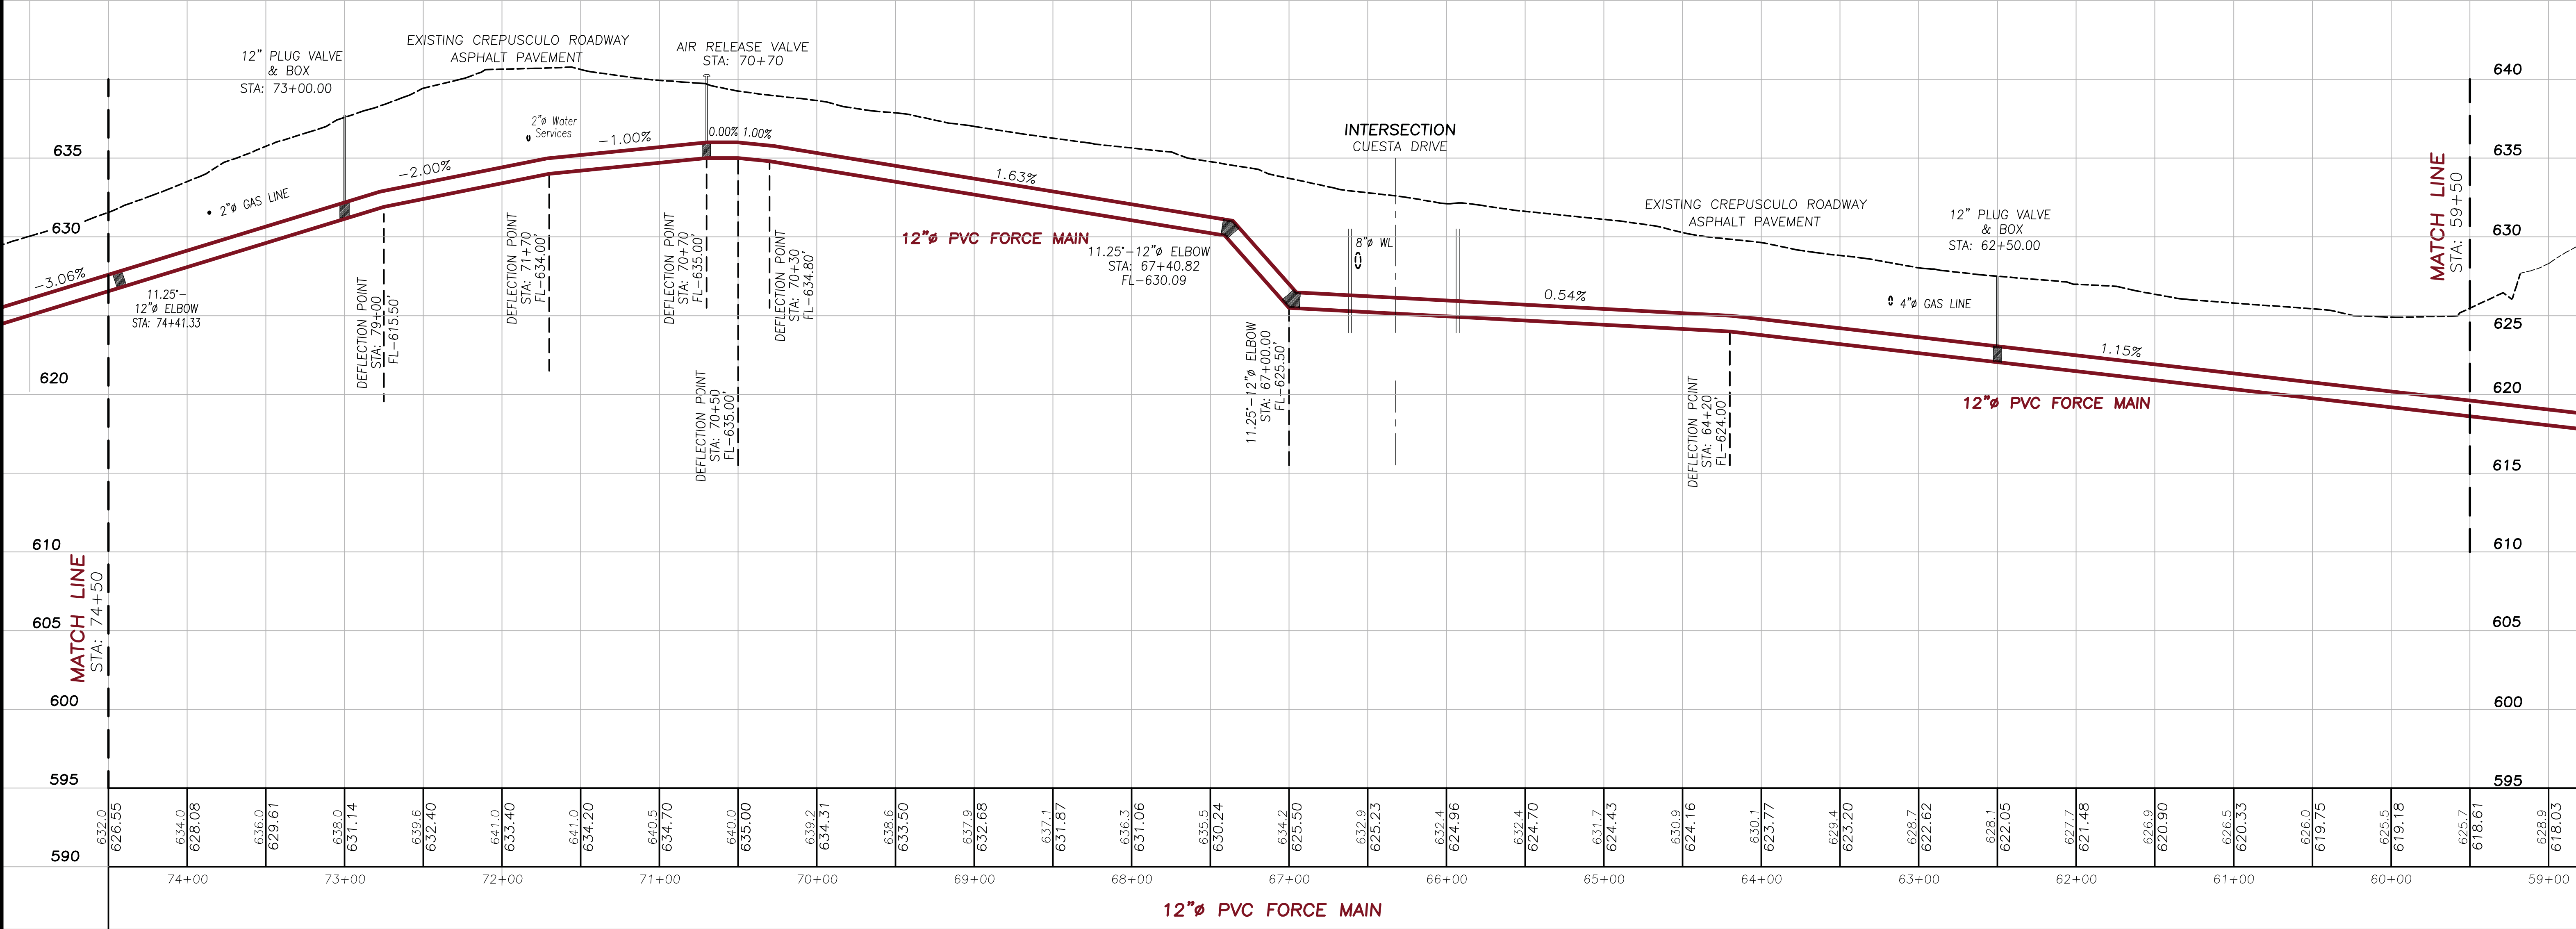


FORCE MAIN IS LOCATION WITH ROADWAY OF
CREPUSCULO DRIVE 4 FEET FROM LIP OF CURB.
CONTRACTOR WILL INCLUDE TRAFFIC CONTROL
WITHIN THE PRICE OF THE FORCE MAIN.

CONTRACTOR HAS MADE AN AGREEMENT WITH
PUBLIC WORKS (CITY OF LAREDO) TO PAVE THE
ROADWAY AFTER CONTRACTOR HAS BACKFILLED THE
TRENCH WITH FLOWABLE FILL. CITY OF LAREDO WILL
BE RESPONSIBLE TO THE PAVEMENT OF THE
ROADWAY.

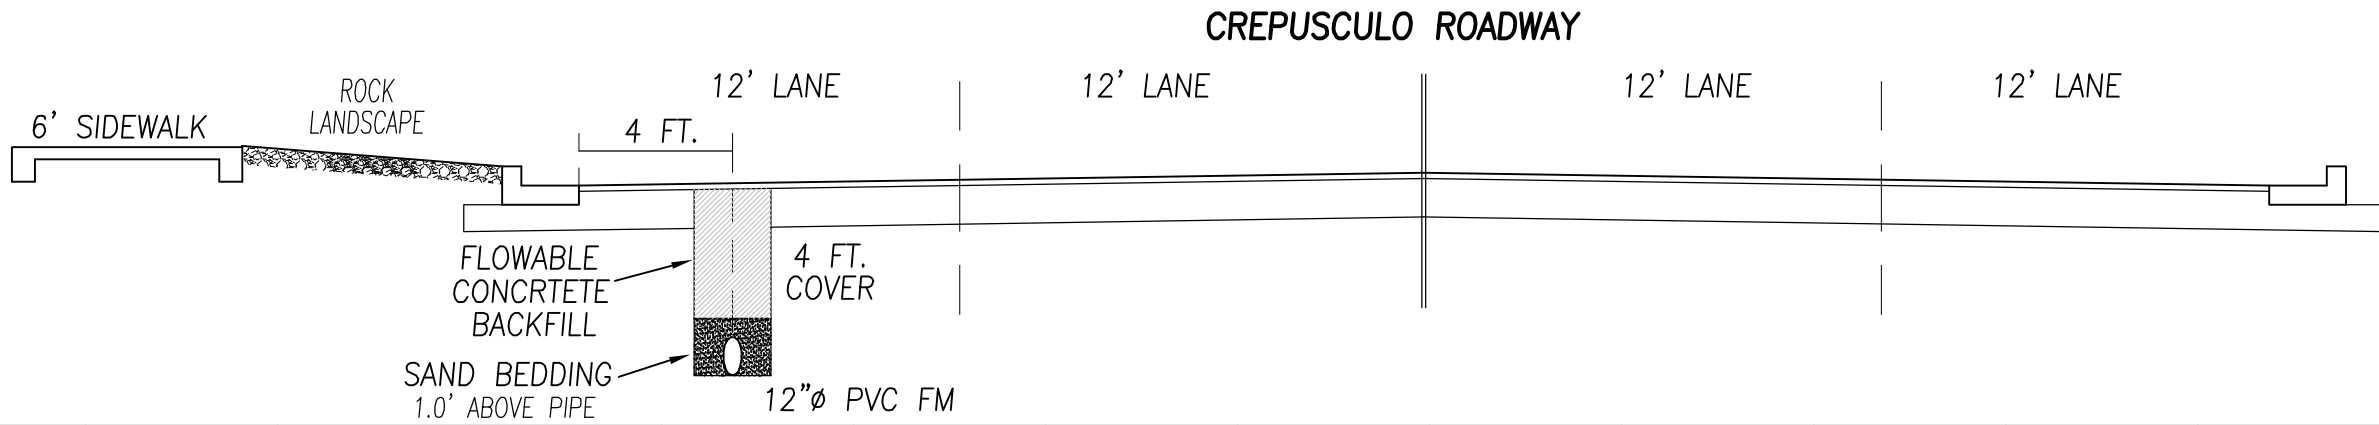

**HARMONY HILLS SUBDIVISION
PHASE 2
FORCE MAIN
PLAN & PROFILE**
ON CREPUSCULO DRIVE RIGHT OF WAY





DRAWN BY: B.F.S.	
CHECKED BY: B.F.S.	
DRAWN DATE: 10-15-2022	
PLOTTED DATE:	
JOB No. MARCOS	
FILE NAME:	
STATUS:	
AS-BUILT:	
REVISED DATE:	
SCALE: (24"x36") SHEET	
HOR: 1"=50' VER: 1"=5'	
SCALE: (11"x17") SHEET	
HOR: 1"=100' VER: 1"=10'	
SHEET TOTAL: 56 OF 80	

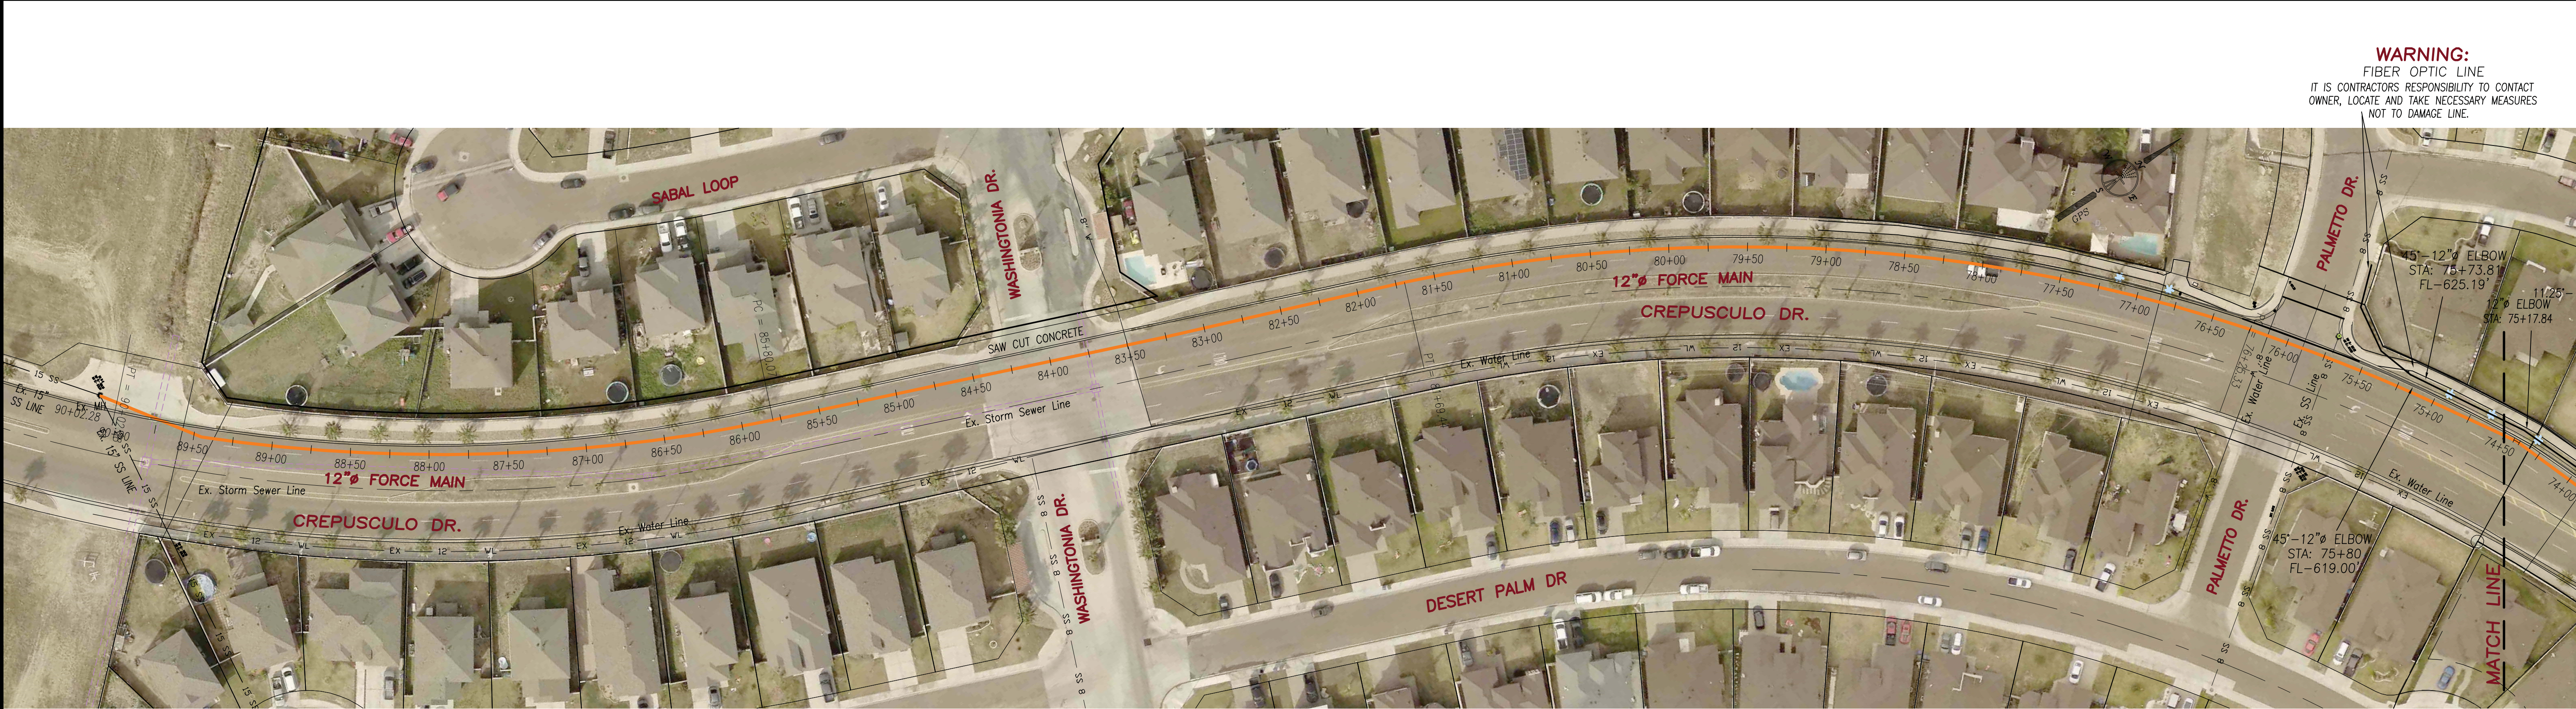

WARNING:
FIBER OPTIC LINE
IT IS CONTRACTORS RESPONSIBILITY TO CONTACT
OWNER, LOCATE AND TAKE NECESSARY MEASURES
NOT TO DAMAGE LINE.

FORCE MAIN IS LOCATION WITH ROADWAY OF CREPUSCULO DRIVE 4 FEET FROM LIP OF CURB. CONTRACTOR WILL INCLUDE TRAFFIC CONTROL WITHIN THE PRICE OF THE FORCE MAIN.

CONTRACTOR HAS MADE AN AGREEMENT WITH PUBLIC WORKS (CITY OF LAREDO) TO PAVE THE ROADWAY AFTER CONTRACTOR HAS BACKFILLED THE TRENCH WITH FLOWABLE FILL. CITY OF LAREDO WILL BE RESPONSIBLE TO THE PAVEMENT OF THE ROADWAY.

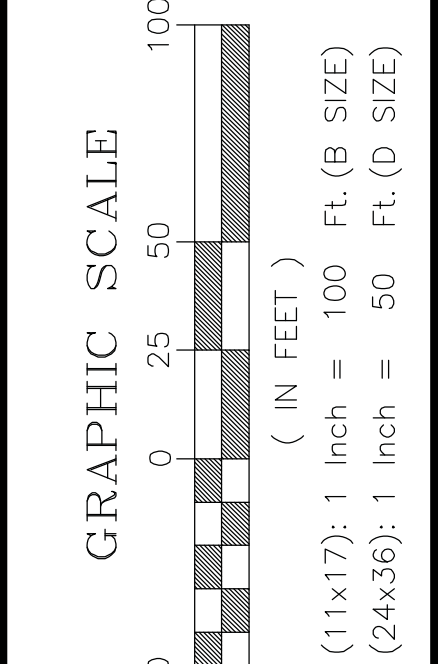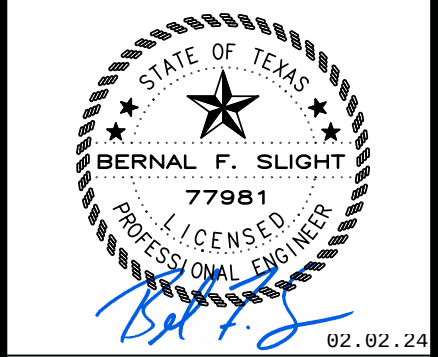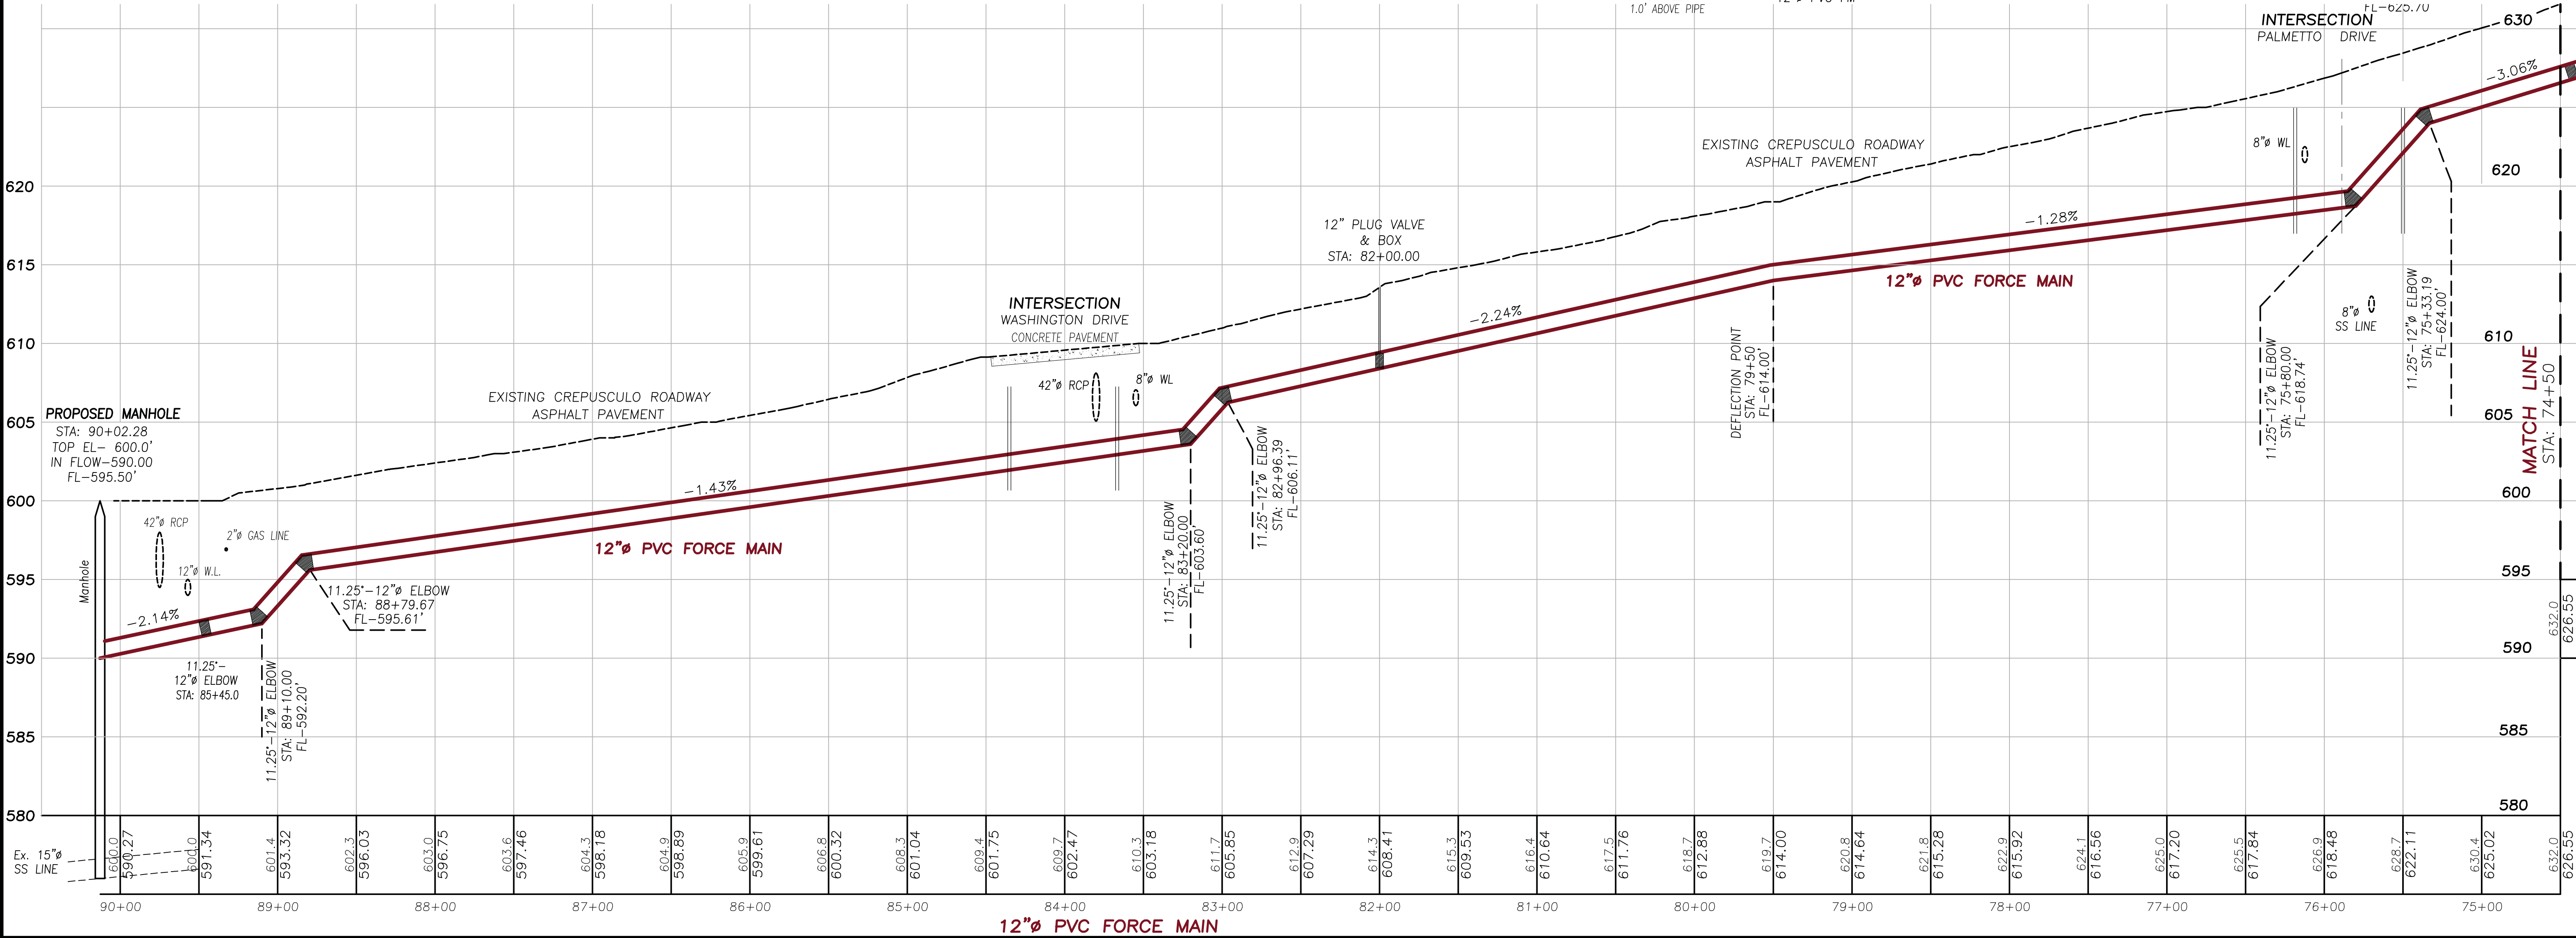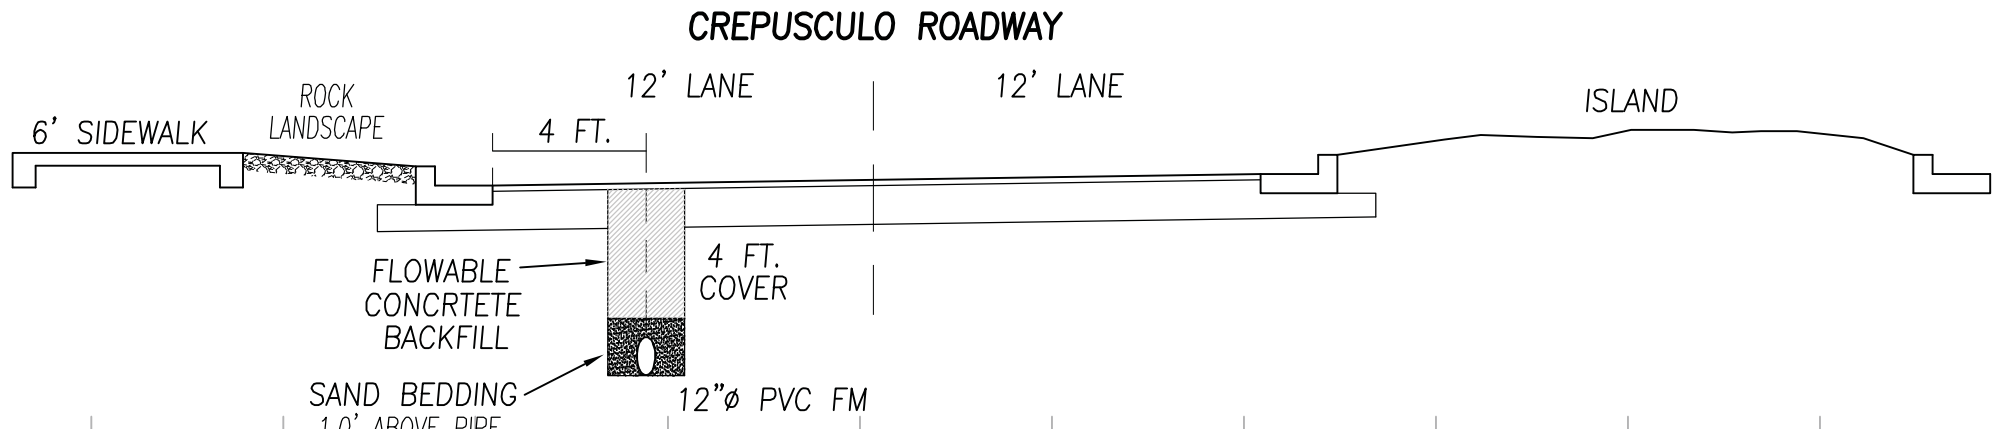

**HARMONY HILLS SUBDIVISION
PHASE 2
FORCE MAIN
PLAN & PROFILE
ON CREPUSCULO DRIVE RIGHT OF WAY**

DRAWN BY: B.F.S.	
CHECKED BY: B.F.S.	
DRAWN DATE: 10-15-2022	
PLOTTED DATE:	
JOB No. MARCOS	
FILE NAME:	
STATUS:	
AS-BUILT:	
REVISED DATE:	
SCALE: (24"x36") SHEET	
HOR: 1"=50'	VER: 1"=5'
SCALE: (11"x17") SHEET	
HOR: 1"=100'	VER: 1"=1'
SHEET TOTAL:	
57 OF 80	